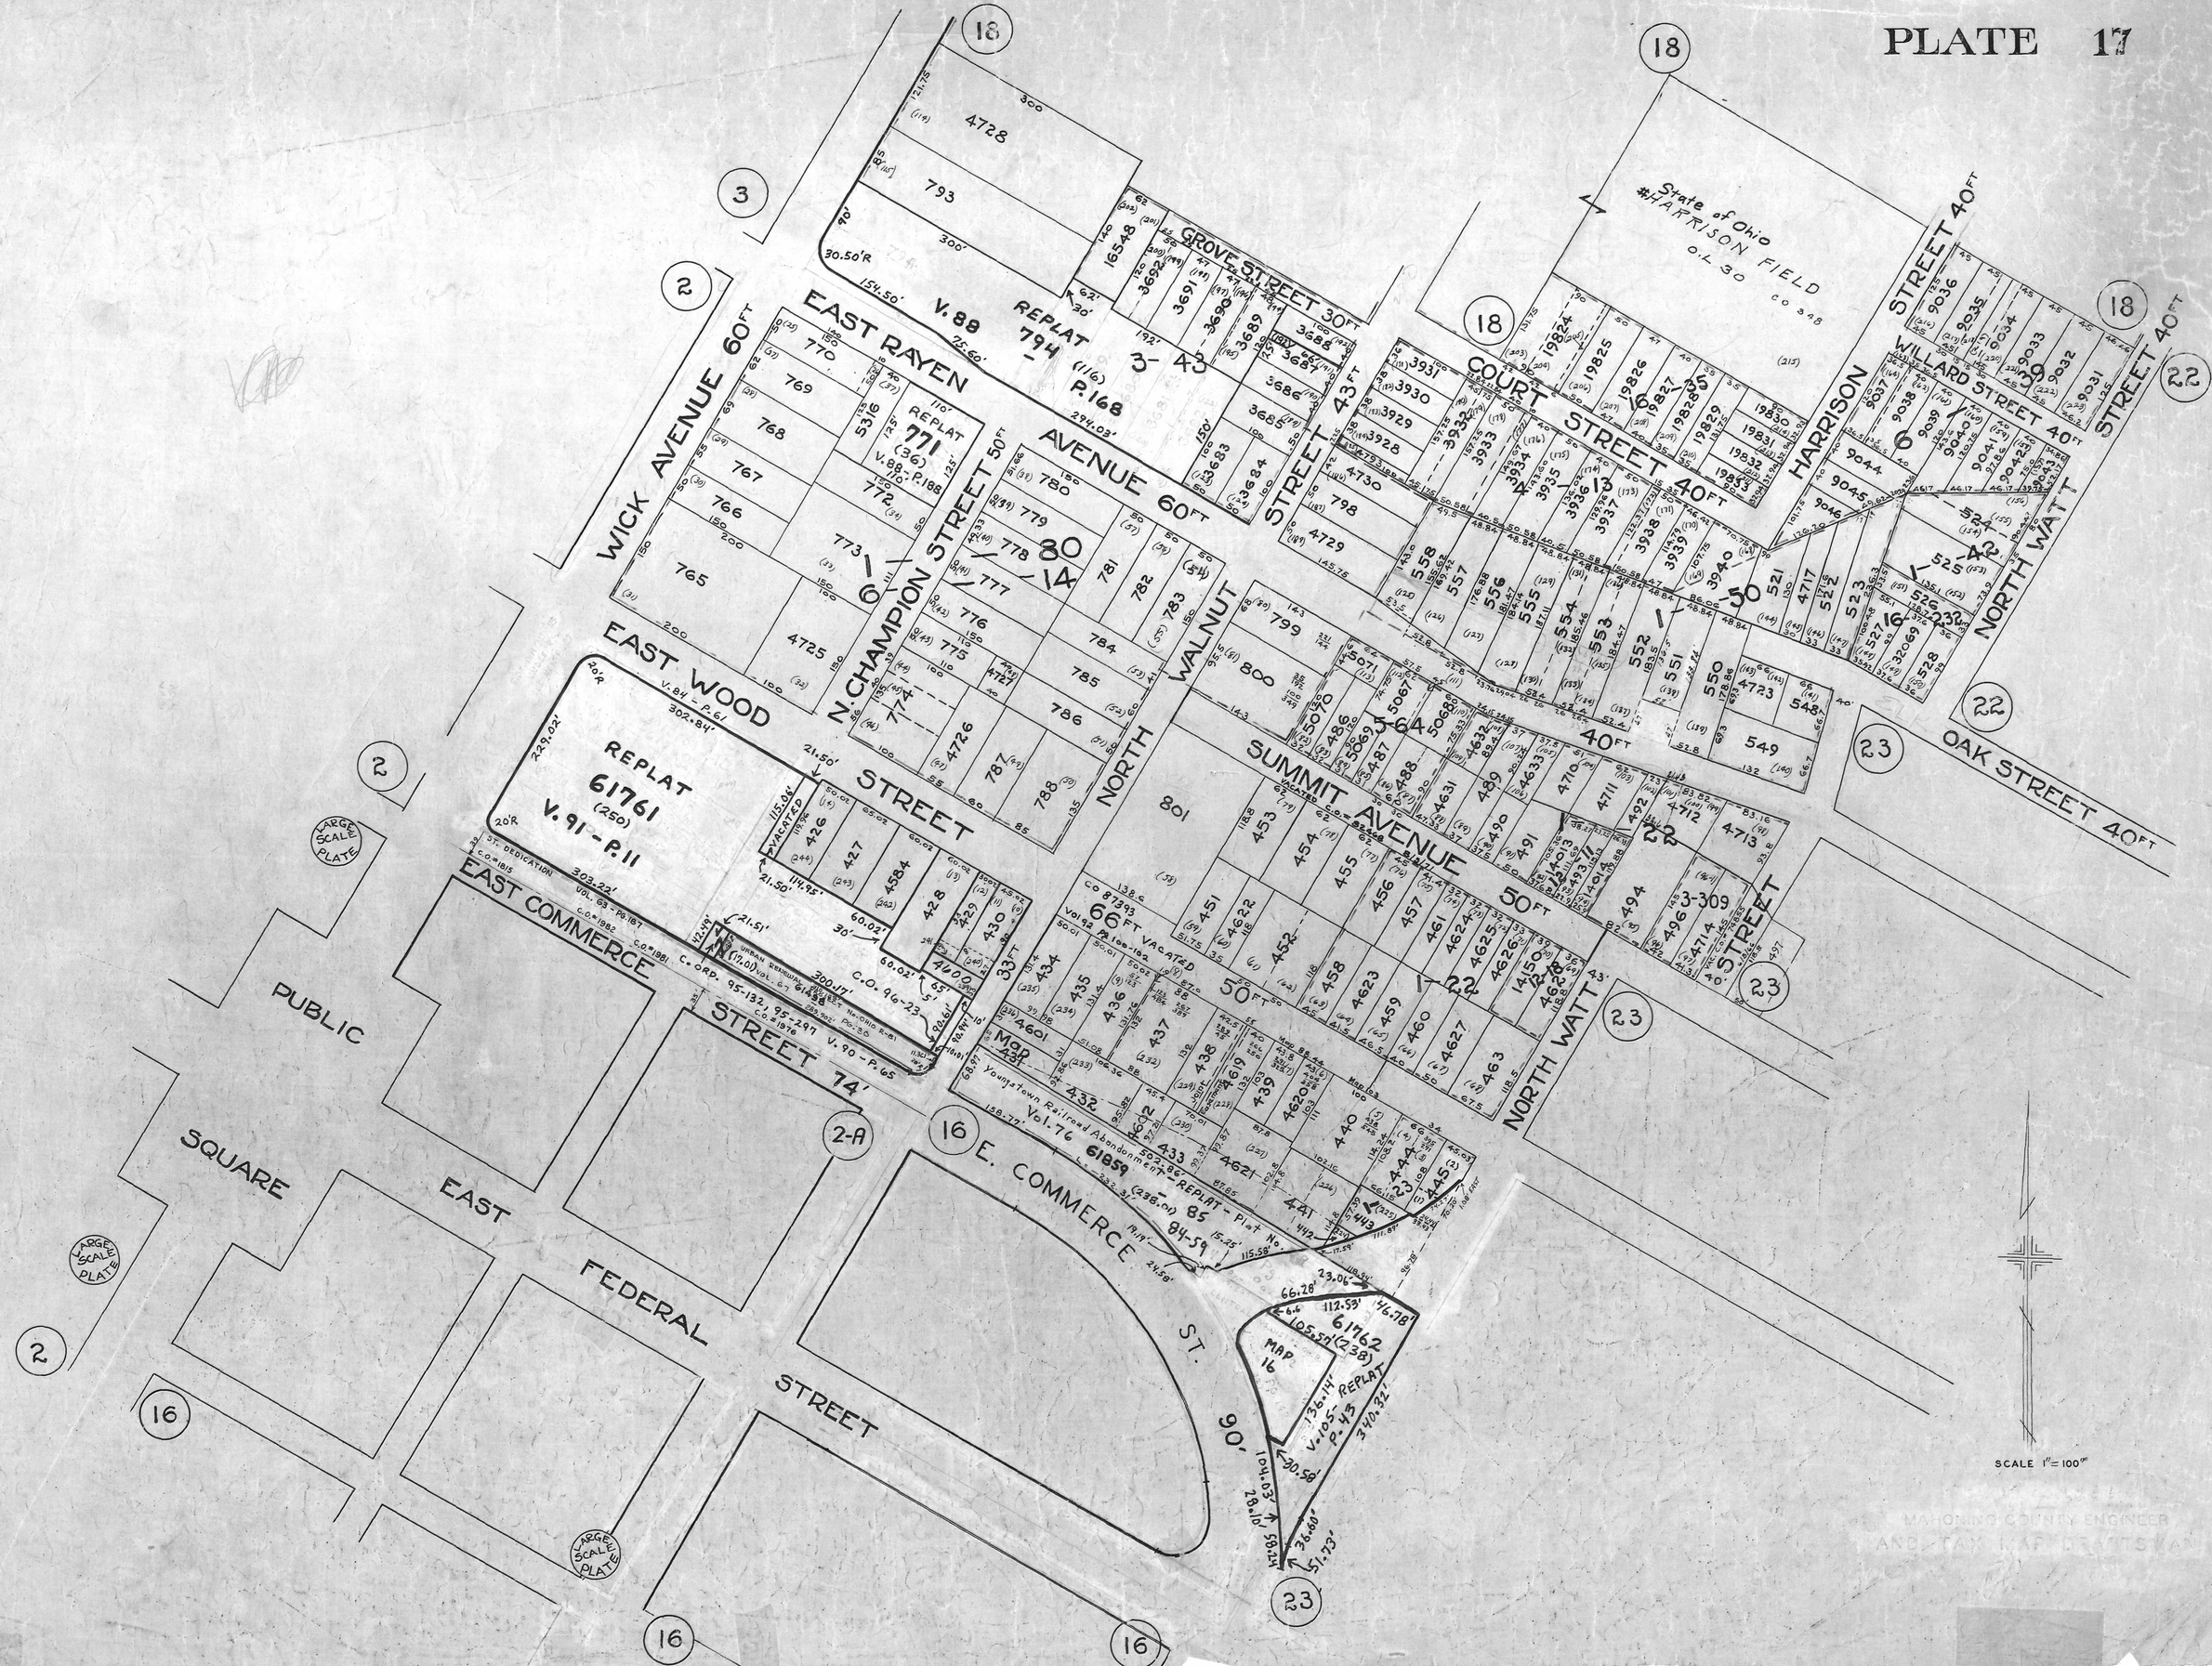
EAST RAVEN AVENUE 60FT
WICK AVENUE 60FT
N. CHAMPION STREET 50FT
EAST WOOD STREET
NORTH WALNUT STREET 43FT
GROVE STREET 30FT
COURT STREET 40FT
HARRISON STREET 40FT
WILLARD STREET 40FT
NORTH WATT STREET 40FT
OAK STREET 40FT
SUMMIT AVENUE 50FT
EAST COMMERCE STREET 74'
PUBLIC SQUARE
EAST FEDERAL STREET
E. COMMERCE ST. 90'
State of Ohio
HARRISON FIELD
O.L. 30
REPLAT 794 (116) P.168
REPLAT 771 (36) V.88-P.188
REPLAT 61761 (250) V.91-P.11
REPLAT 61859 V.76
REPLAT 61762 (2.38) V.105-P.43
Youngstown Railroad Abandonment
66FT VACATED
LARGE SCALE PLATE
SCALE 1" = 100'
MAHONING COUNTY ENGINEER
AND TAX MAP DEPARTMENT