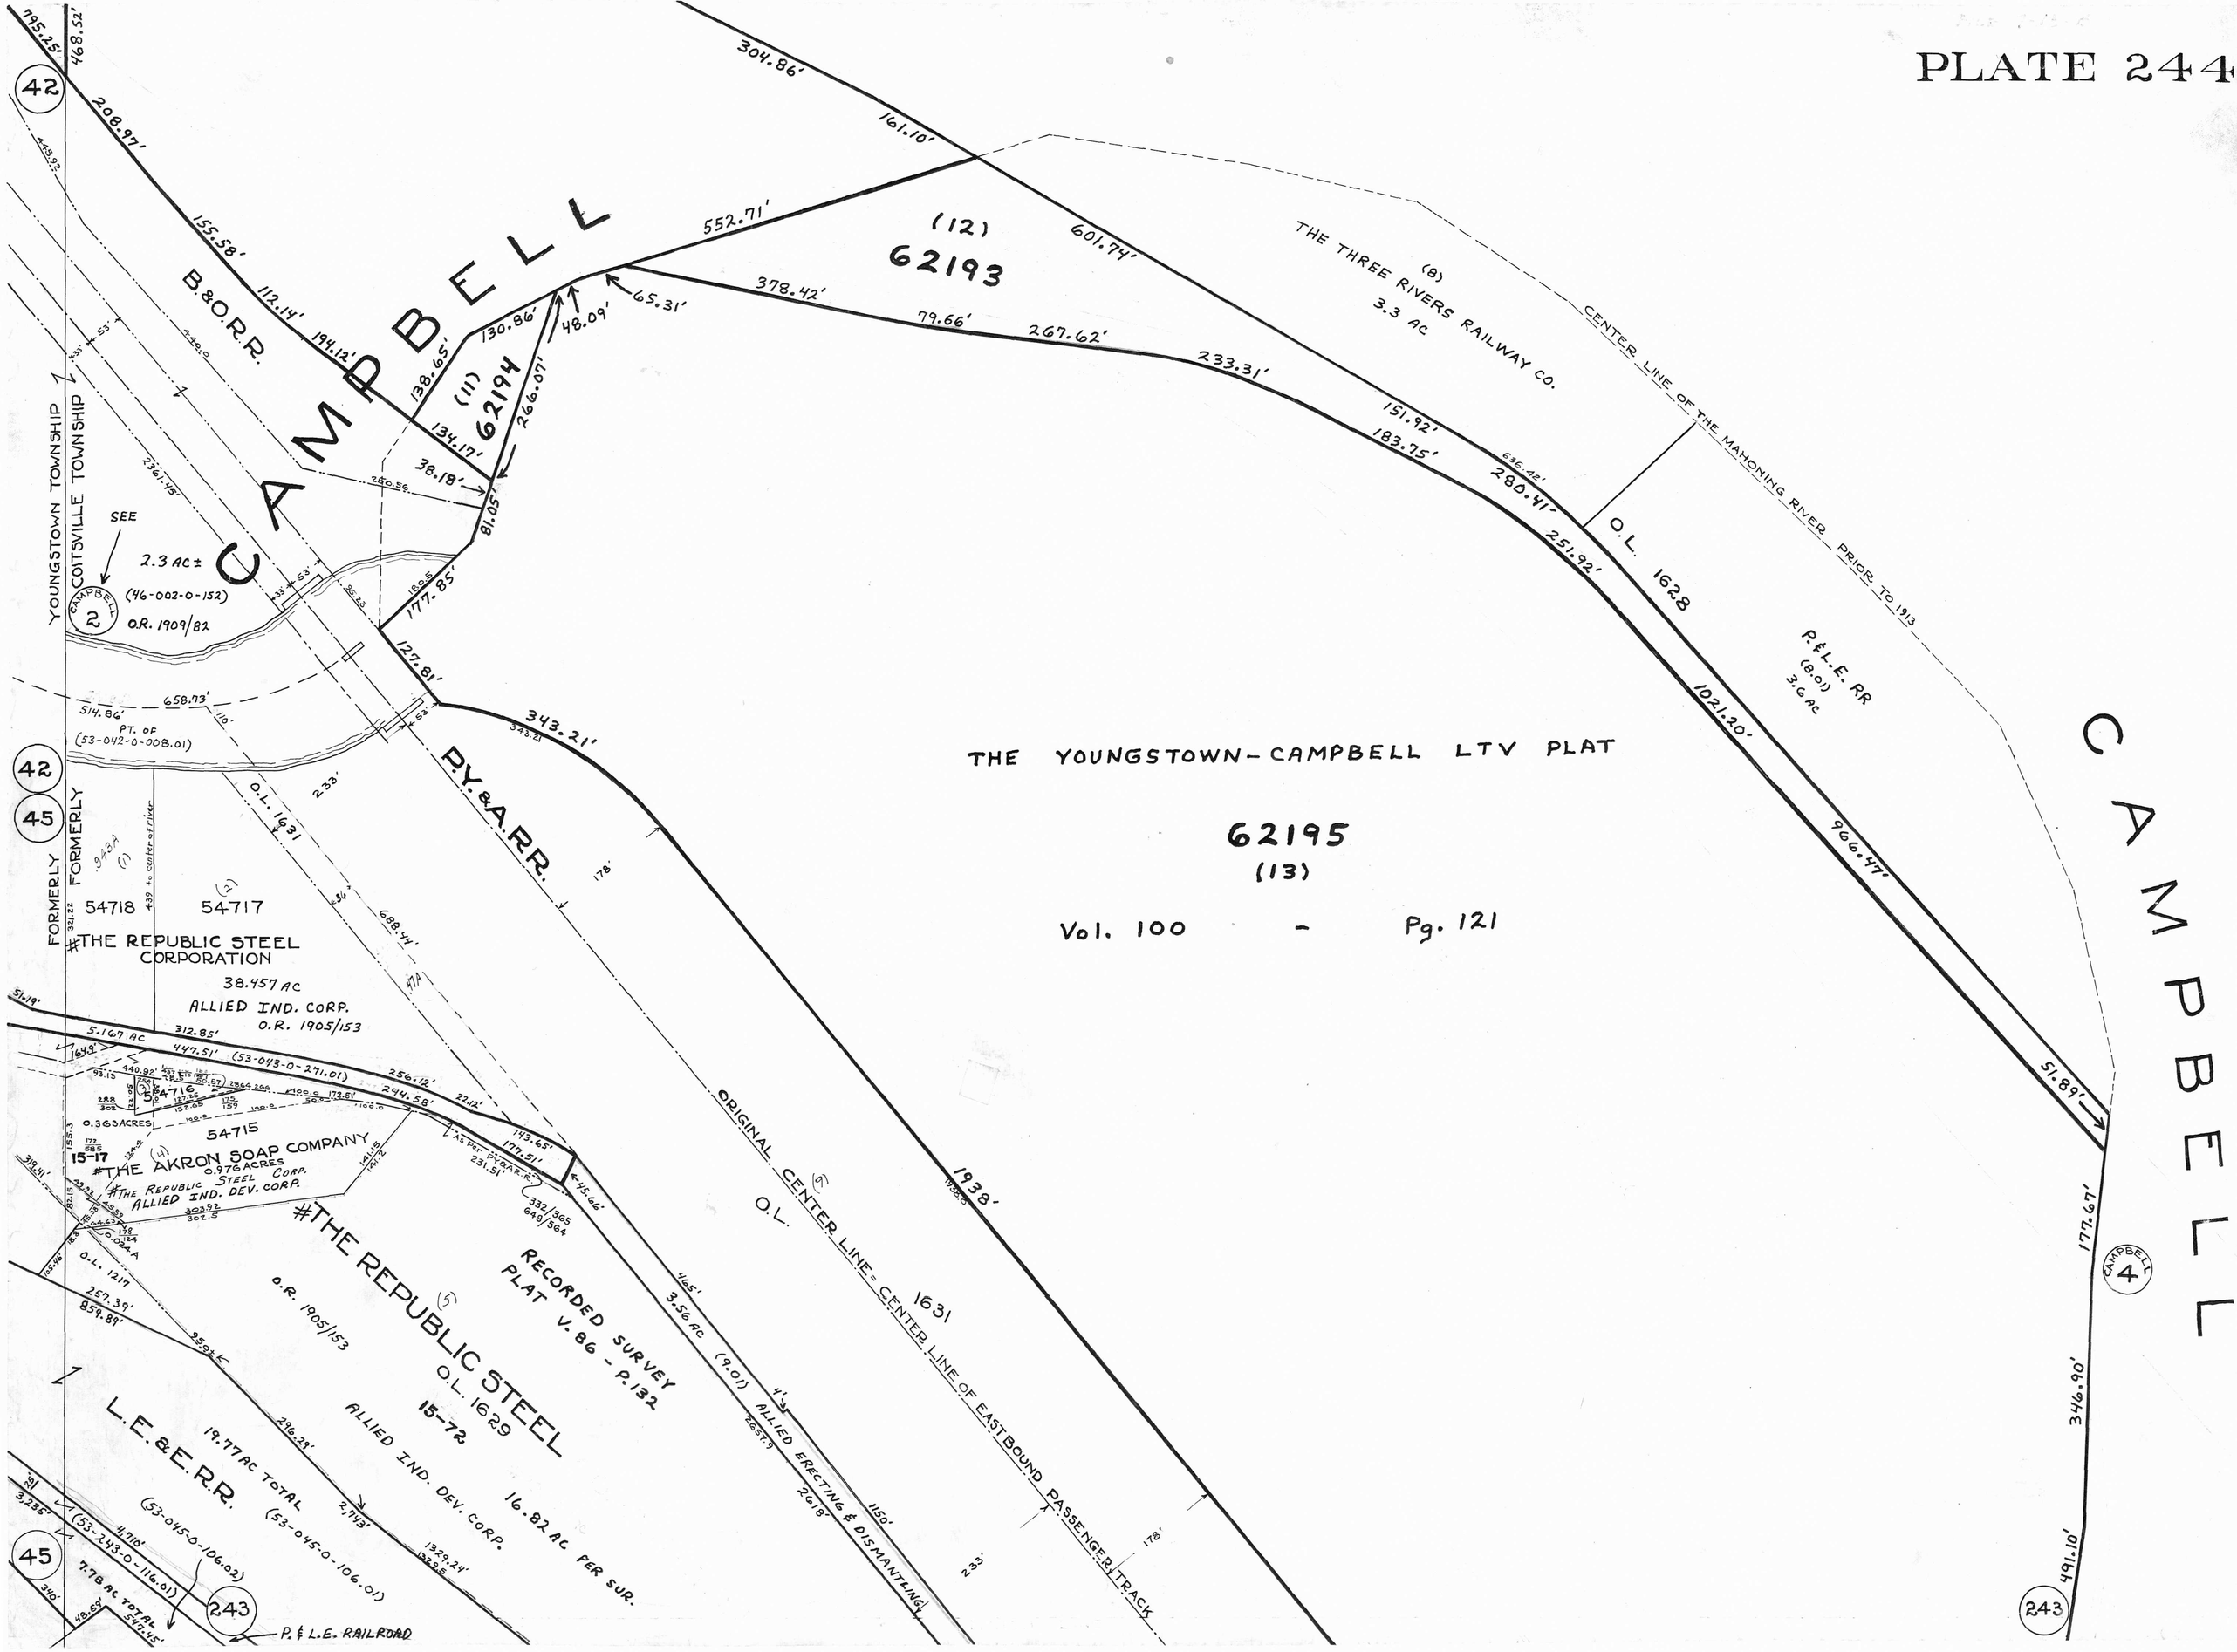
THE YOUNGSTOWN-CAMPBELL LTV PLAT
62195
(13)
Vol. 100 - Pg. 121
CAMPBELL
YOUNGSTOWN TOWNSHIP
COITSVILLE TOWNSHIP
FORMERLY
FORMERLY
B.&O.R.R.
(12)
62193
(11)
62194
THE THREE RIVERS RAILWAY CO.
(8)
3.3 AC
CENTER LINE OF THE MAHONING RIVER PRIOR TO 1913
O.L. 1628
P.&L.E. RR
(8.01)
3.6 AC
P.Y.&A.RR.
O.L. 1631
54718
54717
#THE REPUBLIC STEEL CORPORATION
38.457 AC
ALLIED IND. CORP.
O.R. 1905/153
5.167 AC
(53-043-0-271.01)
54716
54715
0.363 ACRES
15-17
#THE AKRON SOAP COMPANY
0.976 ACRES
#THE REPUBLIC STEEL CORP.
ALLIED IND. DEV. CORP.
#THE REPUBLIC STEEL
O.R. 1905/153
O.L. 1629
15-72
ALLIED IND. DEV. CORP.
16.82 AC PER SUR.
RECORDED SURVEY
PLAT V. 86 - P. 132
ORIGINAL CENTER LINE = CENTER LINE OF EASTBOUND PASSENGER TRACK
O.L. 1631
3.56 AC
(9.01)
ALLIED ERECTING & DISMANTLING
L.E.&E.R.R.
19.77 AC TOTAL
(53-045-0-106.01)
(53-045-0-106.02)
(53-243-0-116.01)
7.78 AC TOTAL
P.&L.E. RAILROAD
SEE
2.3 AC ±
(46-002-0-152)
O.R. 1909/82
PT. OF
(53-042-0-008.01)
42
45
2
243
4